Crofton Architectural Design

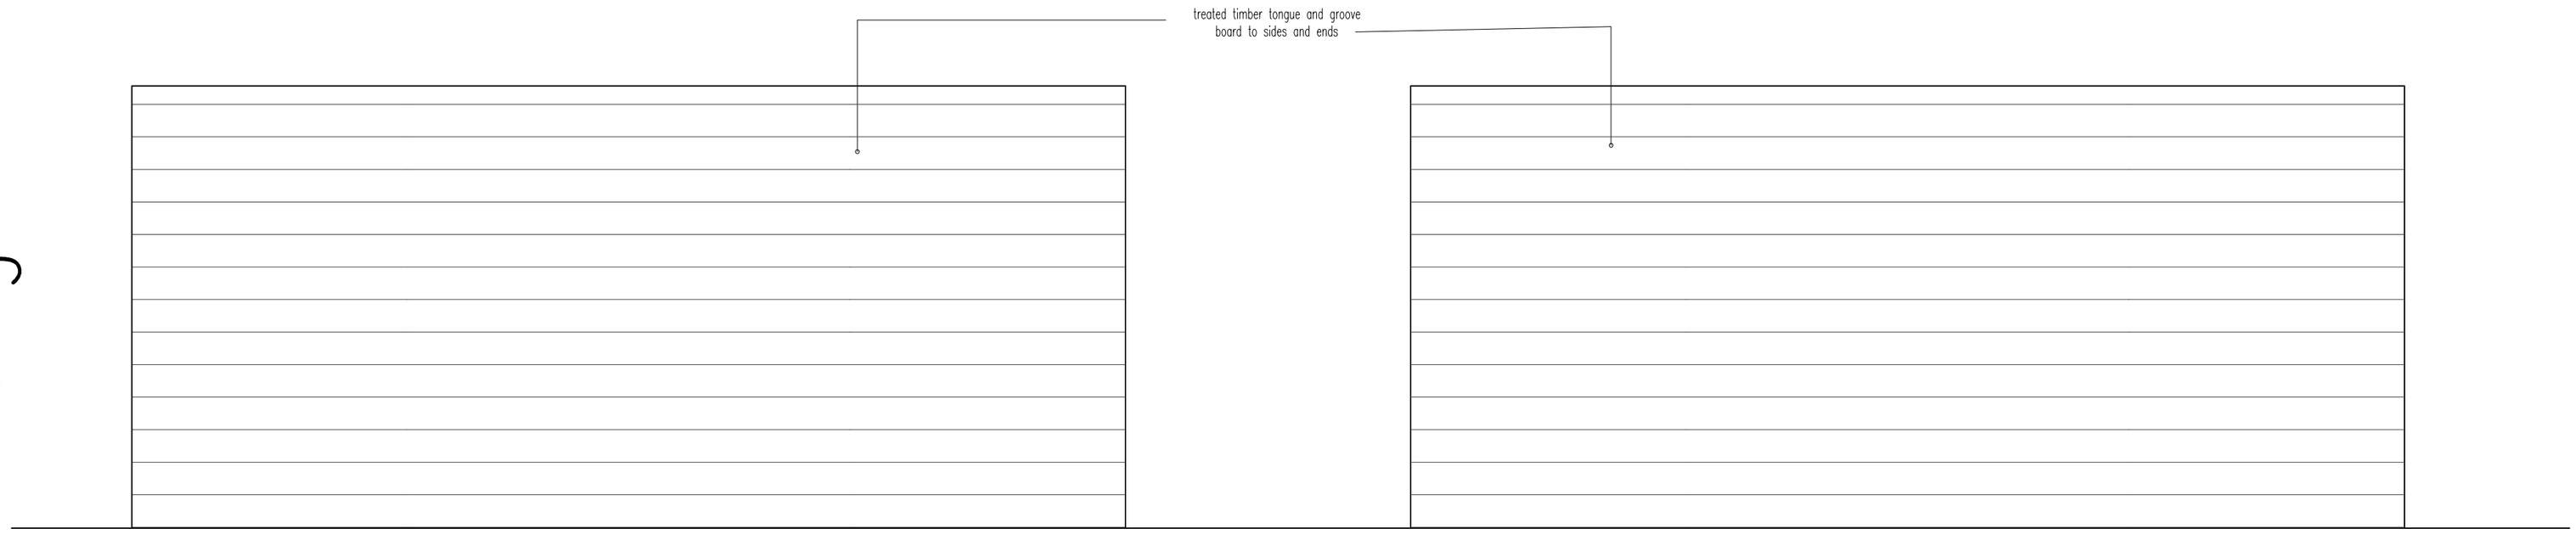

Side View

Side View

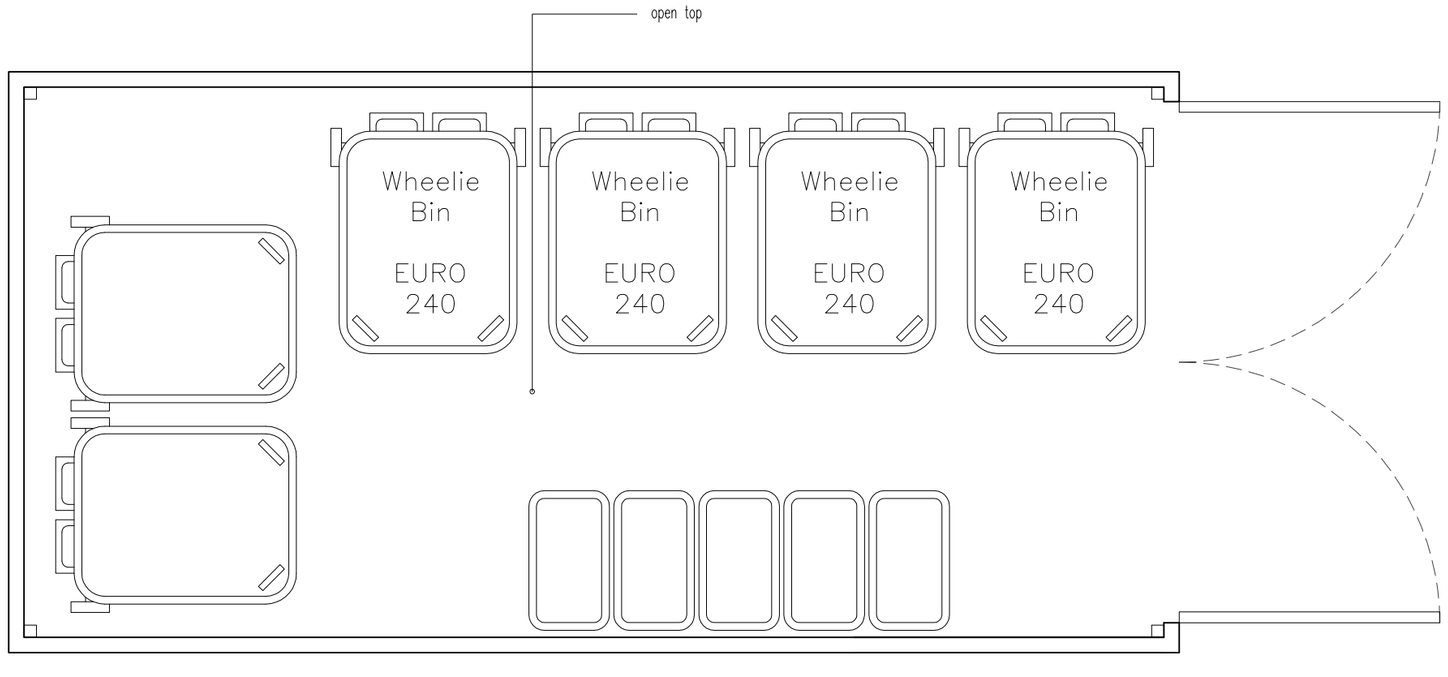

Plan View

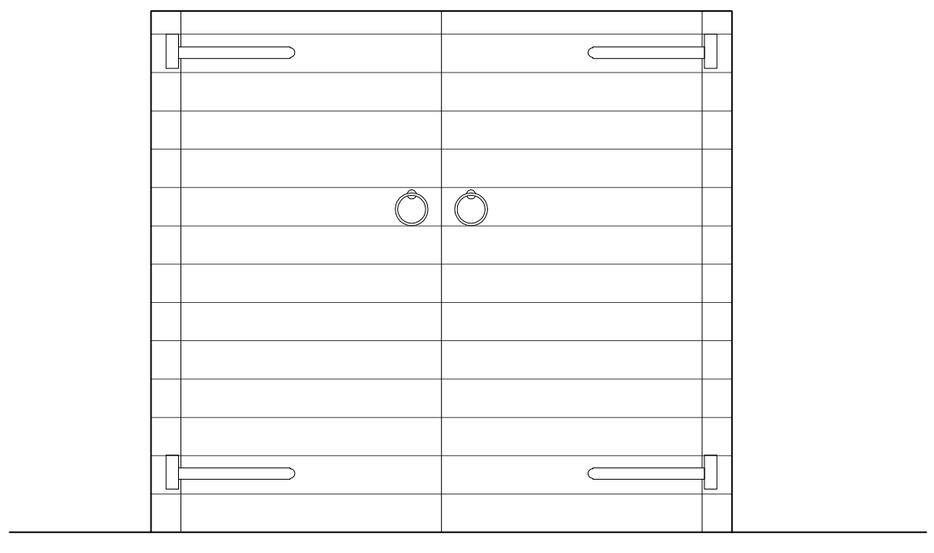

End View

Rev:

Date: 12 Jan 2011

Scale @A2: 1:20

Client:

Charing Healthcare Ltd
Canterbury St
Gillingham

Title: Proposed Wheelybin Store (typical design)

Drawing No:

crofton design services limited
3 Rice Parade, Fairway, Petts Wood
Orpington, Kent. BR5 1EQ
t. 01689 836855 f. 01689 836855
e. design@croftondesign.co.uk
www.croftondesign.co.uk

© CDS Ltd. 2006